ALBERTA

AMENDED PLAN OF

McMURRAY SETTLEMENT

In Township 89, Range 9, West of Fourth Meridian

Made under the authority of subsection 4 of section 56
of the Dominion Lands Surveys Act.

Scale: ~~12~~ 10 chains to an inch.

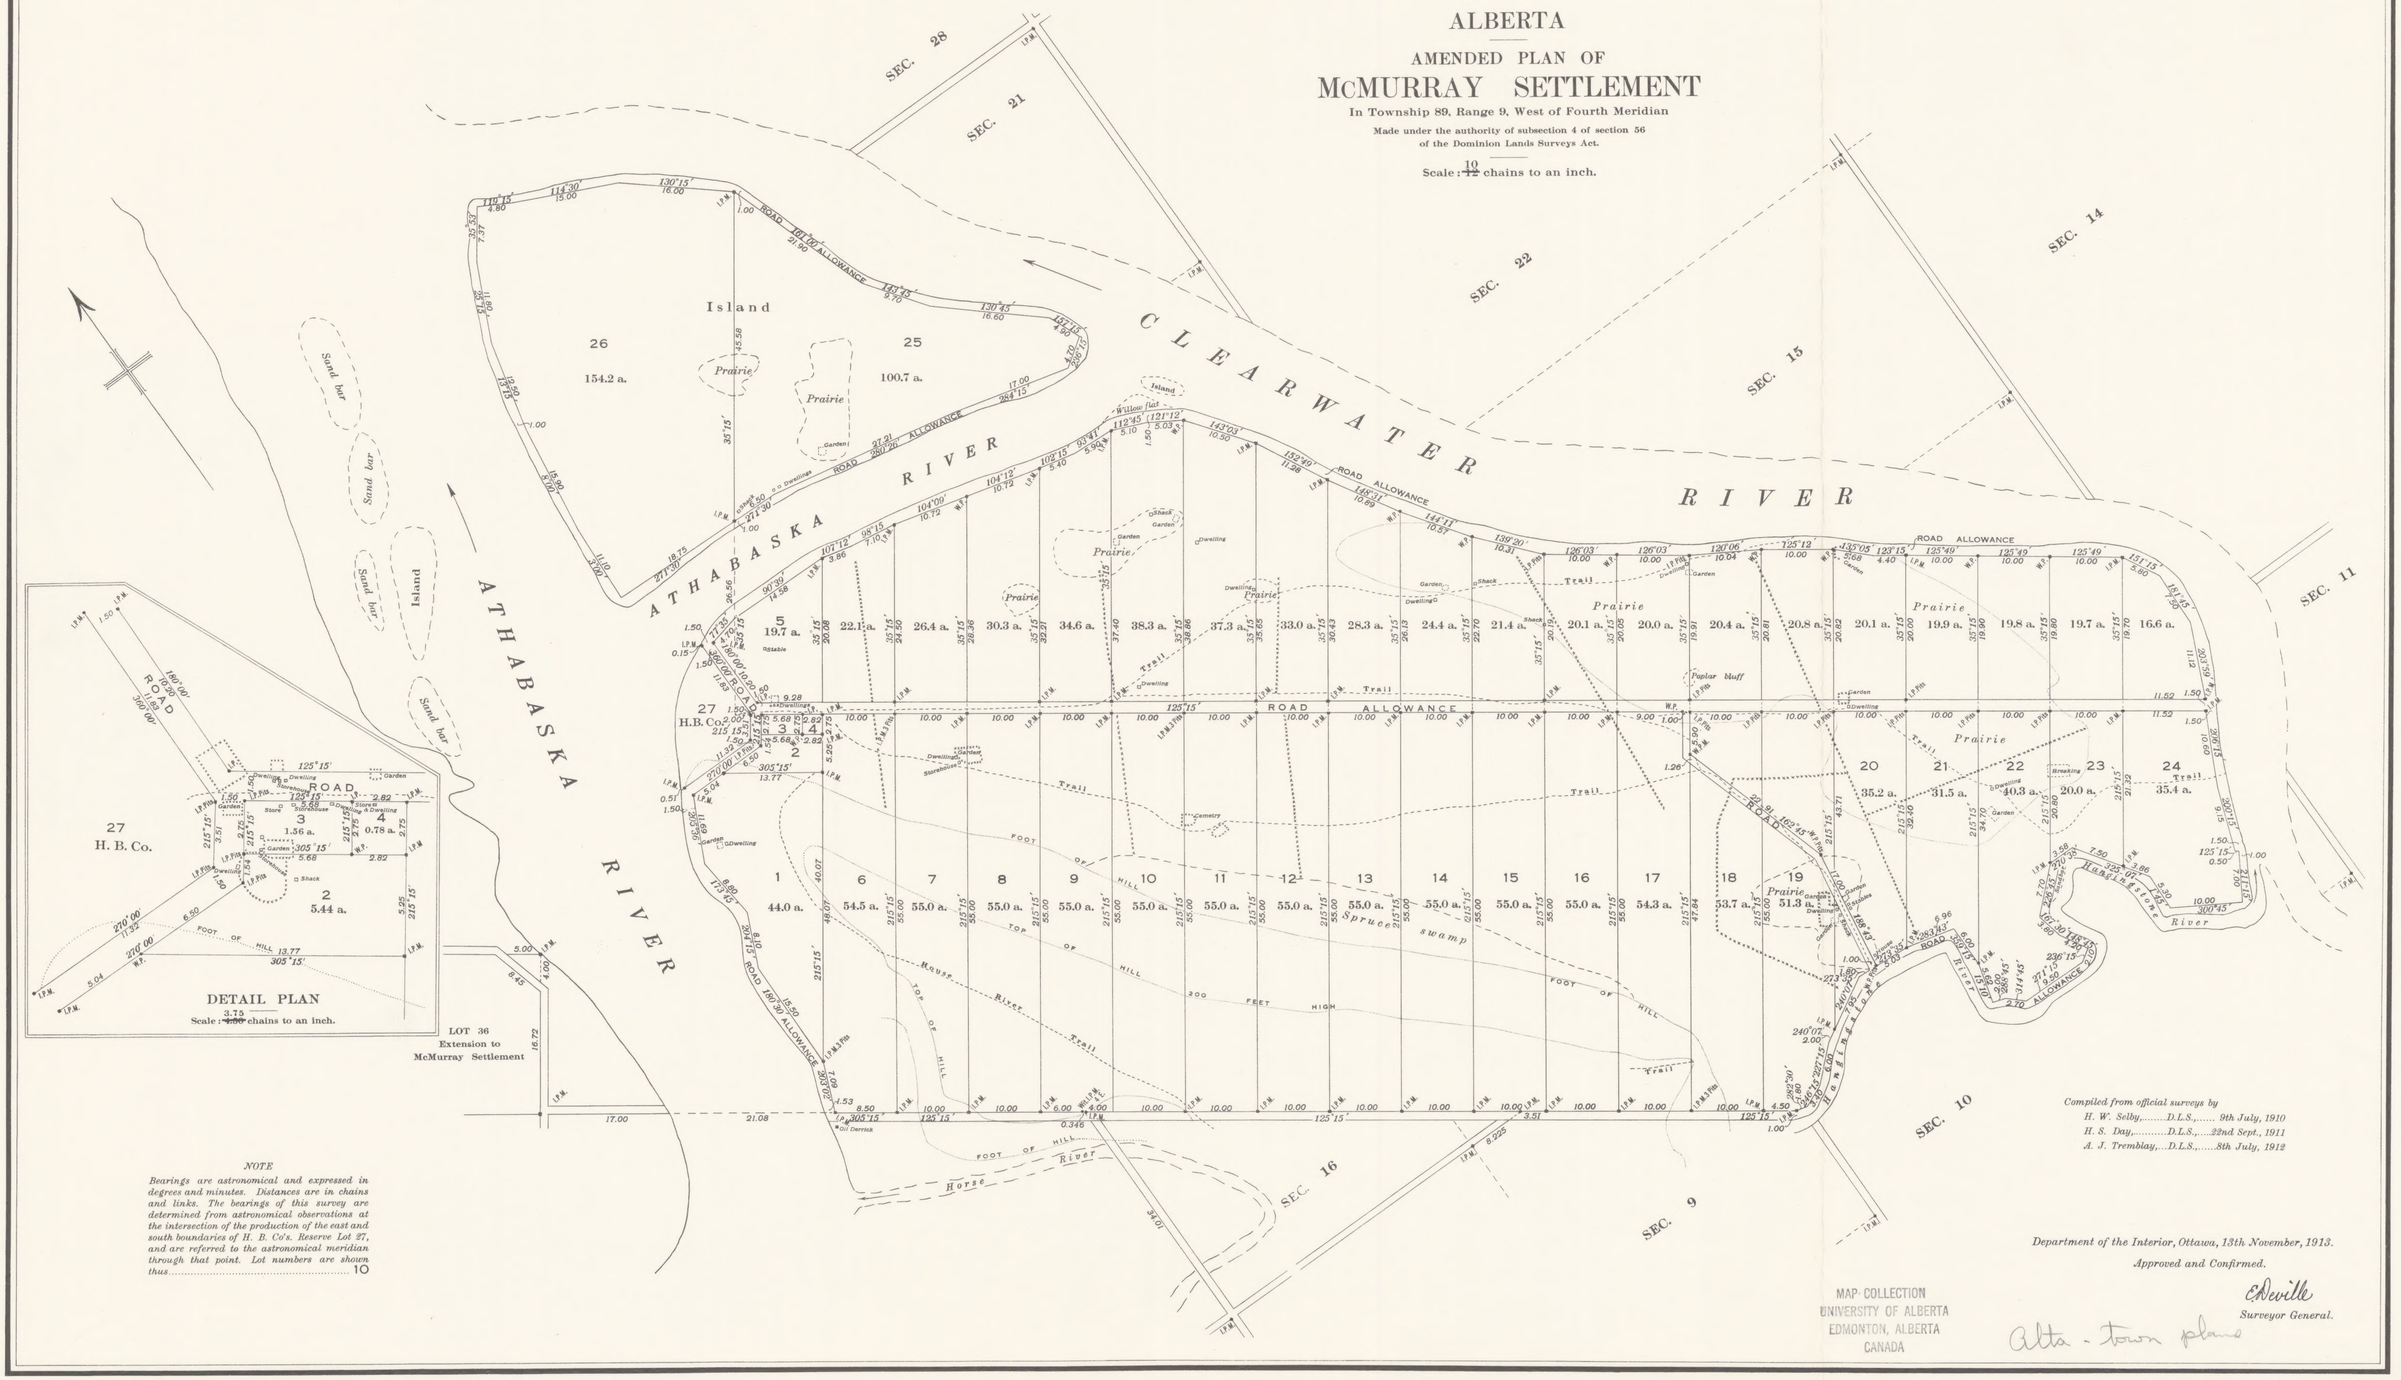

NOTE

Bearings are astronomical and expressed in degrees and minutes. Distances are in chains and links. The bearings of this survey are determined from astronomical observations at the intersection of the production of the east and south boundaries of H. B. Co's. Reserve Lot 27, and are referred to the astronomical meridian through that point. Lot numbers are shown thus.....10

Compiled from official surveys by
H. W. Selby,.....D.L.S.,..... 9th July, 1910
H. S. Day,.....D.L.S.,....22nd Sept., 1911
A. J. Tremblay,...D.L.S.,.....8th July, 1912

Department of the Interior, Ottawa, 13th November, 1913.

Approved and Confirmed.

E. Deville
Surveyor General.

MAP COLLECTION
UNIVERSITY OF ALBERTA
EDMONTON, ALBERTA
CANADA

Alta - town plans

REPRINTED AT THE OFFICE OF THE DIRECTOR OF SURVEYS, EDMONTON, ALBERTA.

28

FORT McMURRAY (1913) [Alta.]
c.1